



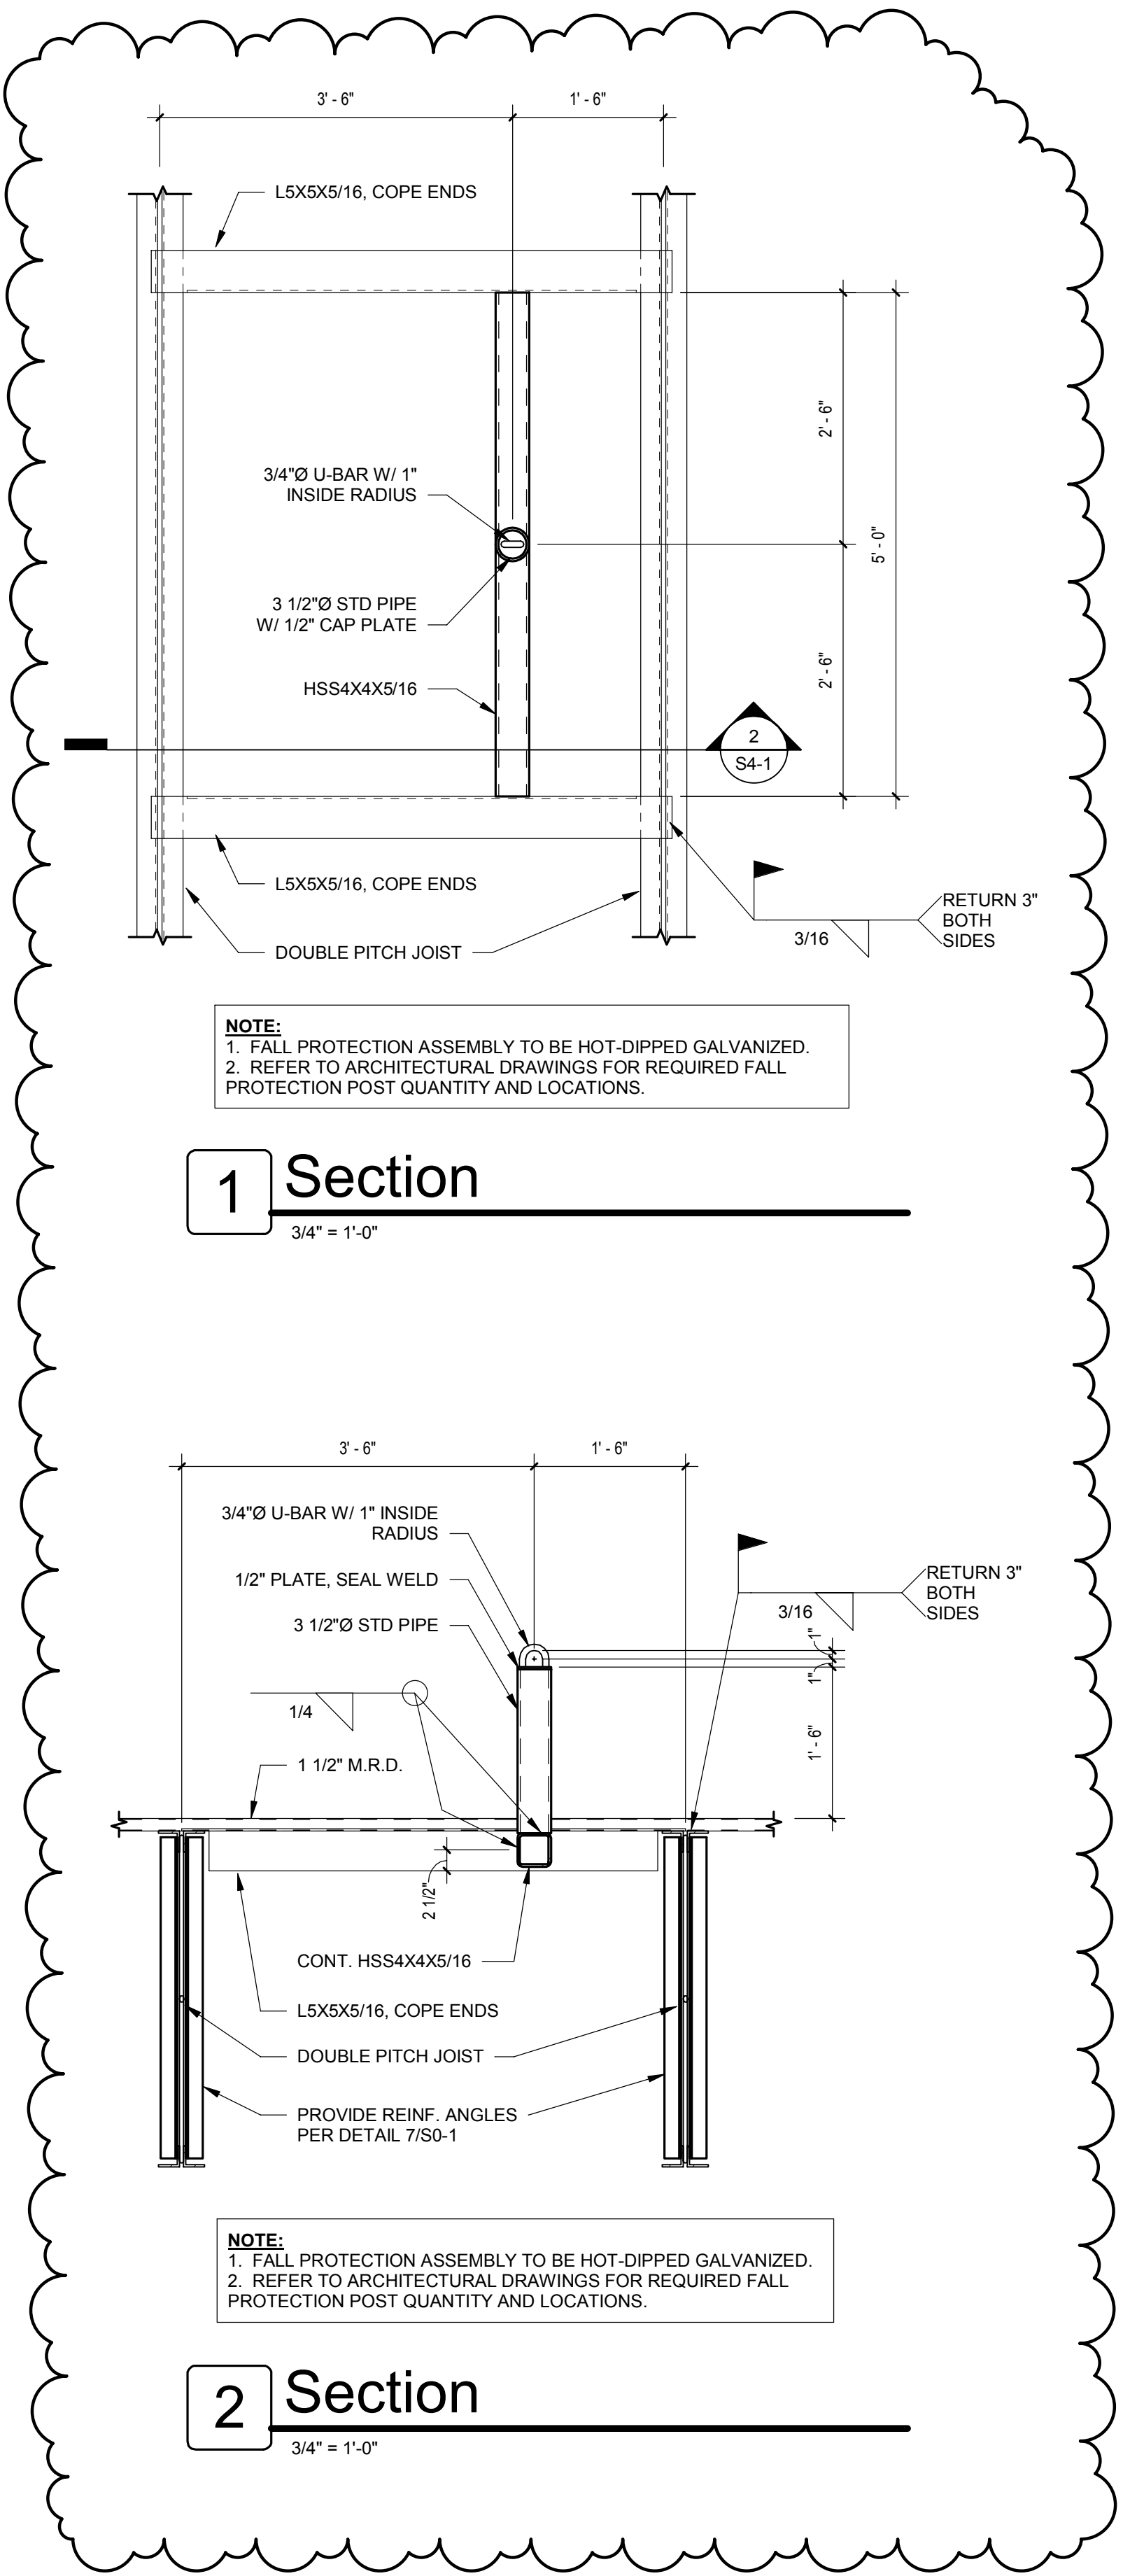
D3.19

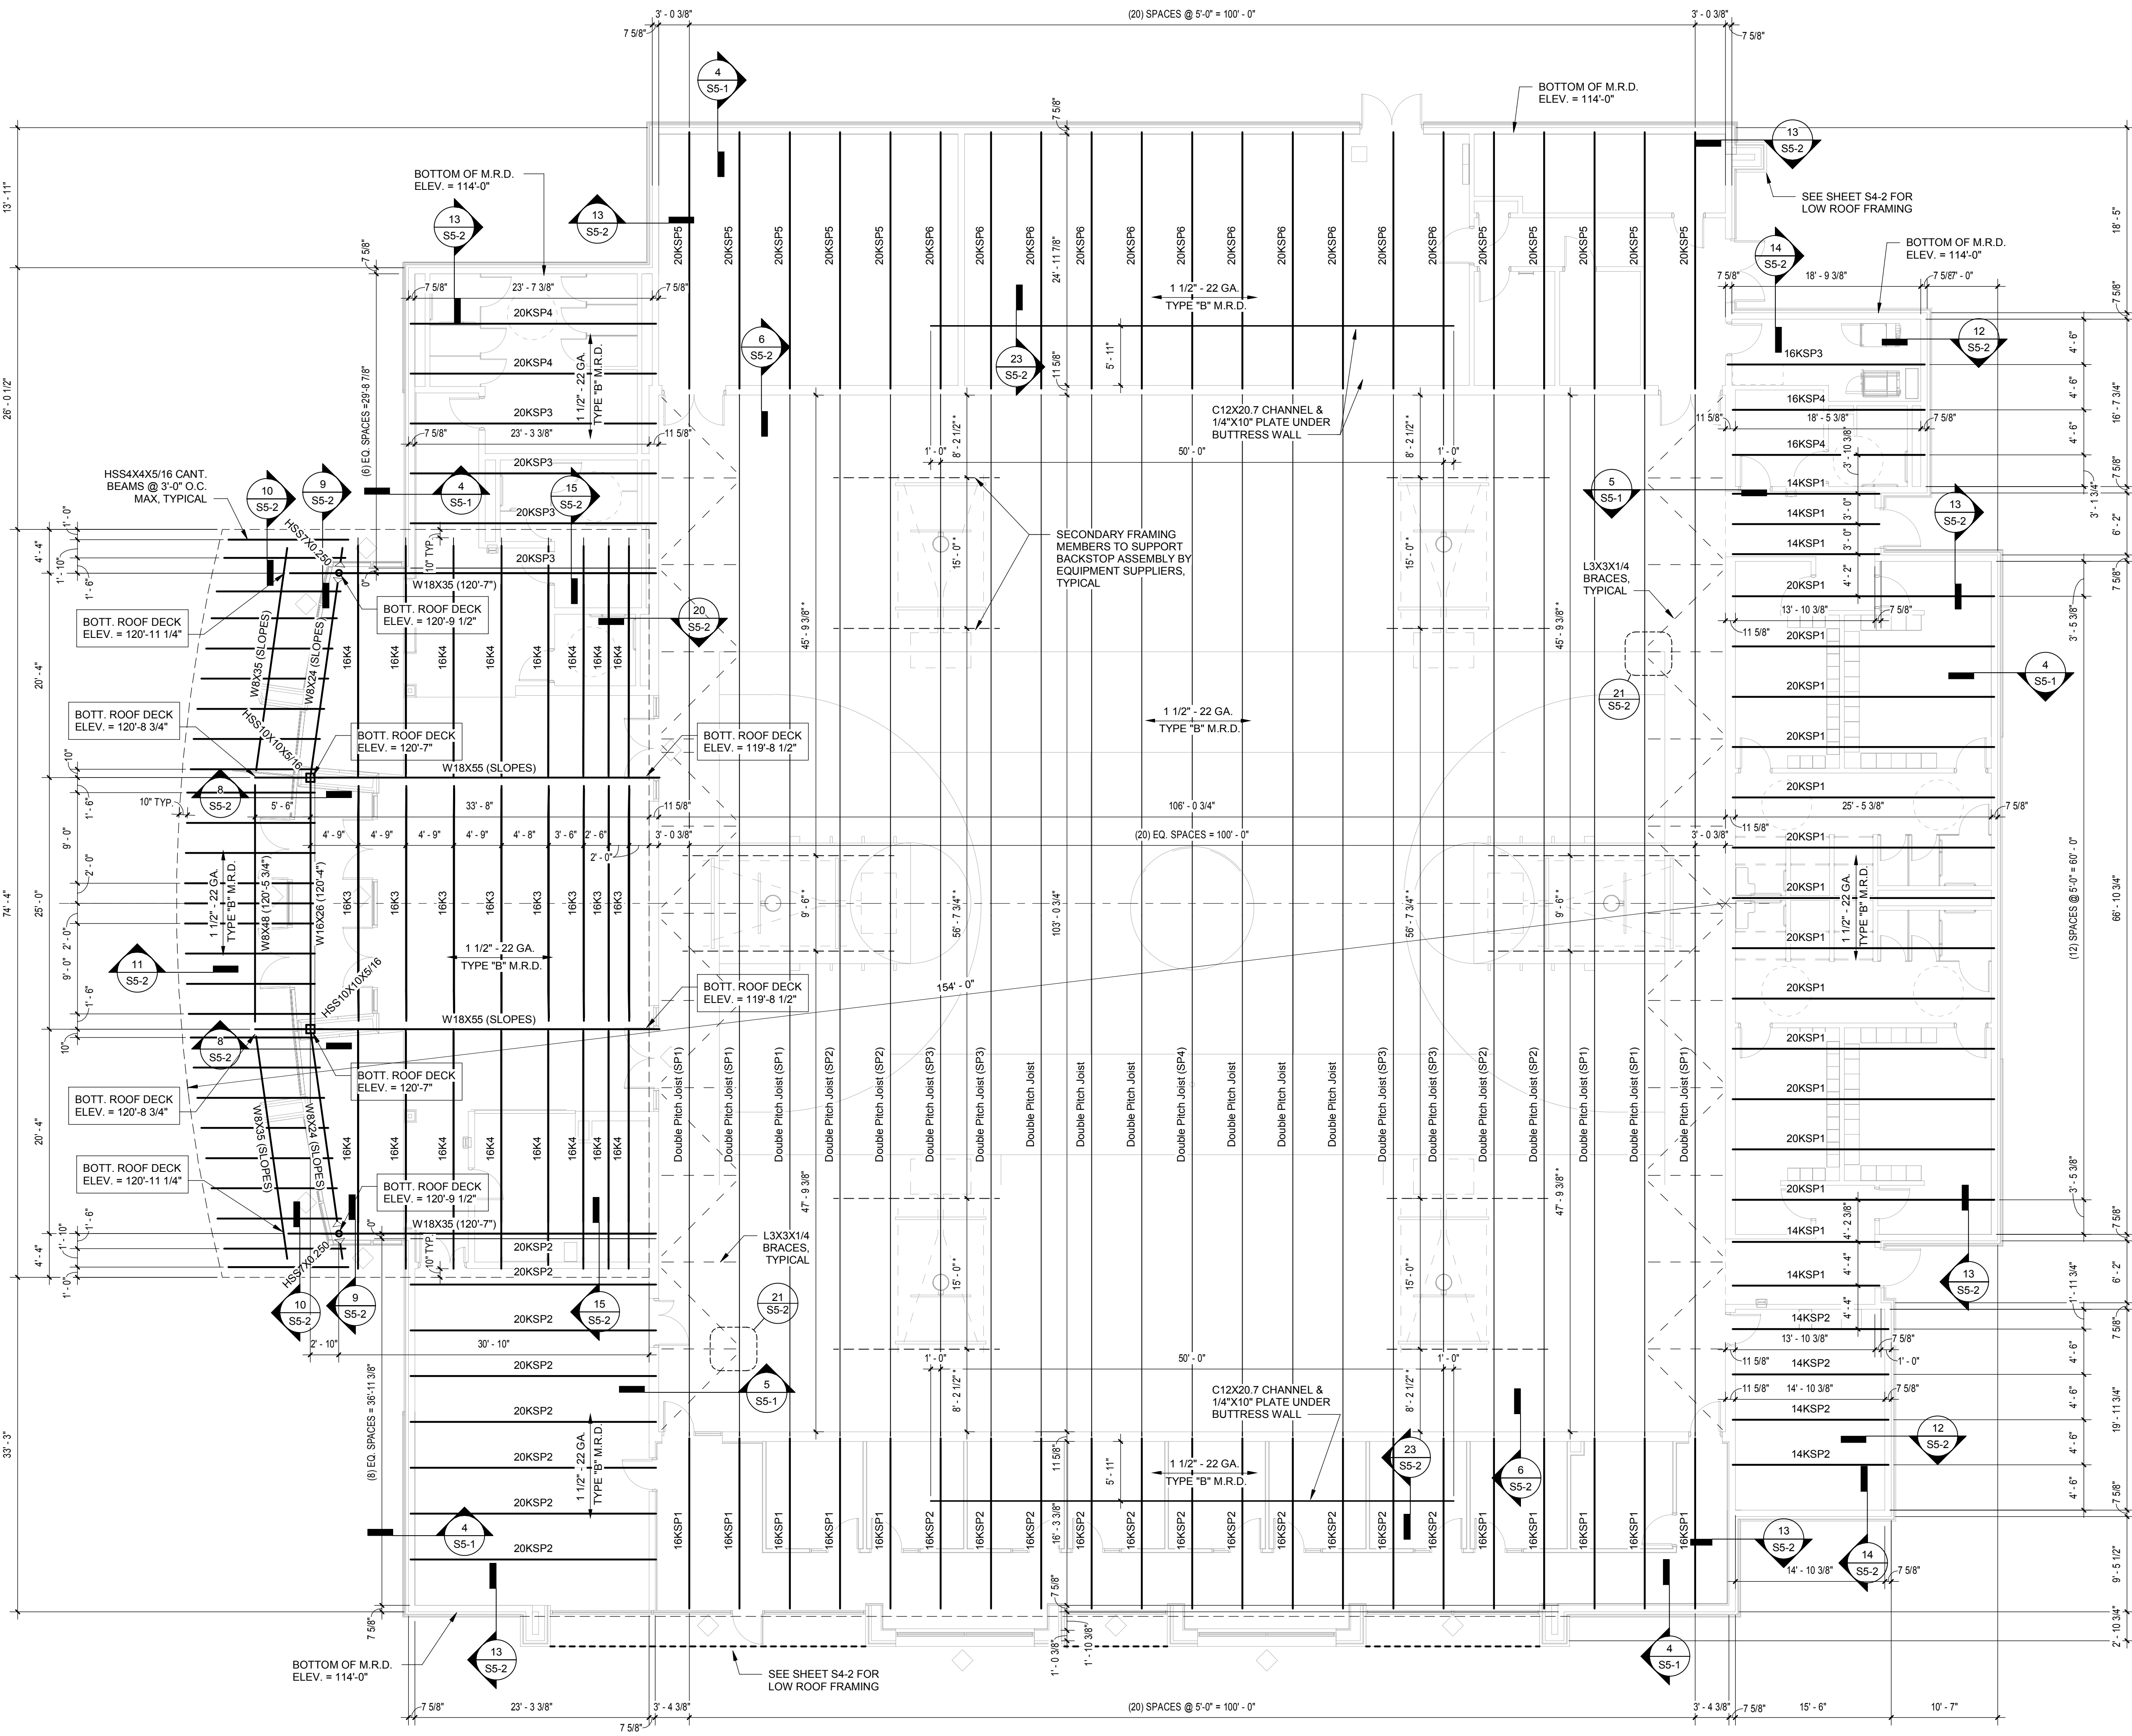


 **Roof Framing Plan**
1/8" = 1'-0"

Plan Notes

- 1 1/2" - 22 GA. TYPE "B" M.R.D. INDICATES SPAN OF 1 1/2" "WIDE RIB" 22 GAGE M.R.D.
- (XXX'-X") DENOTES TOP OF BEAM ELEVATION.
- DIMENSIONS DENOTED WITH "" INDICATES THAT DIMENSION MUST BE COORDINATED WITH EQUIPMENT SUPPLIER PRIOR TO FABRICATION OF ROOF JOISTS.
- SEE SHEET S4-2 FOR LOW ROOF FRAMING, SECONDARY FRAMING AND LINTELS.
- SEE DETAIL 1/SS-1 FOR DOUBLE PITCH JOIST CONFIGURATION AND DESIGN LOAD REQUIREMENTS.




MSKTD & Associates
Architecture | Engineering | Interior Design
1715 Magnavox Way Fort Wayne, IN 46804 260.432.5537
930 North Meridian Indianapolis, IN 46204 317.917.1190
www.msktd.com

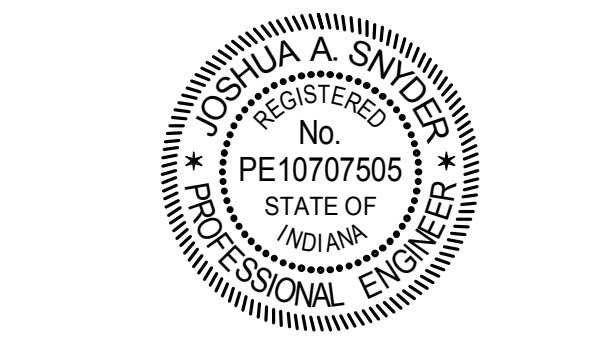

A Project for:
KO854 Student Activities and Events Center - Rebecca Street
Indiana University Kokomo
Indiana University Project #20180143



PROJECT NO.	DATE
7315	01-18-19
REV.	DATE
1 Addendum No. 3	02-18-2019

SET DESCRIPTION
Construction Document Set
SHEET TITLE
Roof Framing Plan

SHEET NUMBER
S4-1



Gautschi



A2-3

Material Legend

FLOORS	FLOORS	BASE	BASE	WALLS	WALLS	CEILING	MISCELLANEOUS	MISCELLANEOUS
POLISHED CONCRETE (PC) PC1 MFG: DIAMATIC PRODUCT: SILEX HARD - HYDROPHILIC DENSIFIER & SILEX SEAL - CONCRETE SEALER AND STAIN GUARD COLOR: VITRIFIED NOTE: 1/8" ALUMINUM DIVIDER STRIPS AT EXPANSION AND CONTROL JOINTS AS DETERMINED BY ARCHITECT ON SITE. FULL COVERAGE ISOLATION MEMBRANE FINISH: VITRIFIED	ATHLETIC WOOD FLOORING (AWD) AWD1 MFG: ROBBINS, INC REP: MICHAEL FOSTER PRODUCT: ECLIPSE 25/32" MFMA NORTHERN HARD MAPLE STRIP FLOORING COLOR: MFMA SECOND AND BETTER NOTE: SEE SPECIFICATIONS FOR MAPLE FLOORING AND ALL TRIM ACCESSORIES GAME LINES & FLOOR GRAPHICS: PROVIDED BY OWNER	RUBBER BASE (RB) RB1 MFG: JOHNSONITE REP: BARB LUSTIG COLLECTION: TRADITIONAL COVE BASE COIL ROLLS COLOR: TBD SIZE: 4" X LENGTH OF ROLL NOTE: JOB FORM INSIDE AND OUTSIDE CORNERS - DO NOT INSTALL PIECES LESS THAN 18" FROM INSIDE OR OUTSIDE CORNER CORNERS	PORCELAIN TILE BASE (PORB) PORB2 MFG: DAL TILE REP: CHRISTINE STULL PRODUCT: KEYSTONES COLOR: MARBLE SIZE: 1" X 1" FINISH: UNPOLISHED NOTE: EPOXY GROUT INSTALL: IF ALTERNATE IS ACCEPTED TO INSTALL WALL TILE WHERE PORB IS SCHEDULED, USE BUILD UP BASE WITH STRAIGHT EDGE (MB-4C), ALL OTHER WALL TO RECEIVE BULLNOSE BASE (MB-5) WHERE PART IS SCHEDULED ABOVE	PORCELAIN WALL TILE (PWT) PWT1 MFG: DAL TILE REP: CHRISTINE STULL PRODUCT: MODERN DIMENSION COLOR: ARTIC WHITE SIZE: 4" X 12" FINISH: SEMI-GLOSS INSTALL: STACK BOND NOTE: EPOXY GROUT	WALLS PT1 MFG: SHERWIN WILLIAMS PRODUCT: PROMAR 200, UNO COLOR: DOVER WHITE SHEEN: EGGSHELL NOTE: TO MEET LEED V4 LOW EMITTING MATERIALS	ACUSTICAL CEILING TILE ACT1 MFG: ARMSTRONG REP: PHIL CIATO PRODUCT: ULTIMA HIGH-NRC #1940 COLOR: WHITE SIZE: 24" X 24" 7/8" EDGE: SQUARE LAY-IN GRID: 15/16" PRELUDE, WHITE	TOILET PARTITIONS TP1 MFG: EQUAL TO SPRANTON PRODUCT: SOLID PLASTIC COLOR: WHITE FINISH: ORANGE PEEL	SHOWER CURTAIN (C) C1 MFG: INPRO PRODUCT: SUPER BIO STAT NOTE: SEE TOILET SPECIFICATION FOR MORE INFORMATION ON CURTAIN ROD, HOOKS, ETC.
SEALED CONCRETE (SC) SC1 MFG: W.R. MEADOWS PRODUCT: VOCOMP 30 SEALER COLOR: NATURAL NOTE: INSTALL PER MANUFACTURER'S WRITTEN INSTRUCTIONS	TERRAZZO FLOORING (TZ) TZ1 STYLE: EPOXY TERRAZZO PRODUCT: TERROXY MATRIX 60% GEORGIA WHITE #1 15% MISSOURI BOTTICINO #1 15% MISSOURI BOTTICINO #2 5% ONE SIDED MIRROR #1 5% ONE SIDED MIRROR #2 THICKNESS: 3/8" NOTE: 1/8" ALUMINUM DIVIDER STRIPS AT EXPANSION AND CONTROL JOINTS AS DETERMINED BY ARCHITECT ON SITE. FULL COVERAGE ISOLATION MEMBRANE FINISH: VITRIFIED	VENTED COVE BASE (RB) RB2 MFG: JOHNSONITE REP: BARB LUSTIG COLLECTION: VENTED COVE BASE COLOR: BLACK SIZE: 4" X LENGTH OF COIL ROLL NOTE: USE MANUFACTURER'S PREFORMED INSIDE AND OUTSIDE CORNERS	TERRAZZO BASE (TZB) TZB1 STYLE: EPOXY TERRAZZO PRODUCT: TERROXY MATRIX 60% GEORGIA WHITE #1 15% MISSOURI BOTTICINO #1 15% MISSOURI BOTTICINO #2 5% ONE SIDED MIRROR #1 5% ONE SIDED MIRROR #2 THICKNESS: 3/8" HEIGHT: 6" STRAIGHT BASE, INSTALL SCHLUTER SYSTEM "SCHENE" STAINLESS STEEL ON EXPOSED EDGE OF TILE. NOTE: 1/8" ALUMINUM DIVIDER STRIPS AT EXPANSION AND CONTROL JOINTS AS DETERMINED BY ARCHITECT ON SITE. FULL COVERAGE ISOLATION MEMBRANE FINISH: VITRIFIED	WALL PROTECTION (WP) WP1 MFG: INPRO PRODUCT: RIGID SHEET WALLCOVERING COLOR: TBD FINISH: SUDE SIZE: 48" X 120" SHEETS INSTALL: VERTICALLY - USE MANUFACTURER'S STANDARD TRIM AND ACCESSORIES PIECES	WOOD (WD) WD1 SPECIES: MAPLE FINISH: CLEAR SIZE: 1" H X 1" D X FULL WIDTH OF WALL INSTALL: FASTEN WOOD PLANKS TO WALL WITH EQUAL SPACING BETWEEN EACH PLANK USING HEAVY DUTY EPOXY WOOD ADHESIVE AND 18 GAUGE NAILS - FILL NAIL HOLES WITH PUTTY TO MATCH WOOD	CEILING PAINT (CP) CP1 MFG: SHERWIN WILLIAMS PRODUCT: SEE SPECS COLOR: CEILING BRIGHT WHITE SHEEN: FLAT	PLASTIC LAMINATE (PL) PL1 MFG: NEVAMAR PRODUCT: PLASTIC LAMINATE COLOR: COOL CHIC FINISH: ARP (T) INSTALL: GRAIN TO RUN VERTICALLY	METAL TRANSITION (MT) MT1 MFG: SCHLUTER SYSTEM PRODUCT: SCHIENE COLOR: BRUSHED STAINLESS STEEL SIZE: CONTRACTOR TO COORDINATE HEIGHT WITH ADJACENT MATERIALS FOR A FLUSH AND LEVEL TRANSITION
WALK OFF MAT (WOM) WOM1 MFG: BENTLEY PRODUCT: ROUGH IDEA COLOR: DRAFT SIZE: 24" X 24" BACKING: AFIRMA INSTALL: BRICK						CEILING PAINT (CP) CP2 MFG: SHERWIN WILLIAMS PRODUCT: PROMAR 200, UNO COLOR: MATCH PT3 SHEEN: FLAT	SOLID SURFACE (SS) SS1 MFG: LIVINGSTONE COLOR: AVALANCHE L721	CORNER GUARDS (CG) CG1 MFG: ACROVYN PRODUCT: 8" ALUMINUM RETAINER WITH PLASTIC COVER COLOR: TBD NOTE: INSTALL FROM TOP OF BASE TO FULL HEIGHT OF CORNER GUARD
PORCELAIN TILE (POR) POR1 MFG: DAL TILE REP: CHRISTINE STULL PRODUCT: RIVER MARBLE COLOR: SANDY FLATS SIZE: 24" X 48" FINISH: UNPOLISHED INSTALL: STACK BOND NOTE: EPOXY GROUT								
POR2 MFG: DAL TILE REP: CHRISTINE STULL PRODUCT: KEYSTONES COLOR: MARBLE SIZE: 12" X 12" FINISH: UNPOLISHED NOTE: EPOXY GROUT								
CARPET TILE (CPT) CPT1 MFG: BENTLEY REP: JENNIFER HODGSON PATTERN: ARCADE LEGEND COLOR: COBRA QUEST 800603 BACKING: AFIRMA HARDBACK TILE SIZE: 18" X 36" INSTALL: BRICK								
CPT2 MFG: BENTLEY REP: JENNIFER HODGSON PATTERN: CONOCT COLOR: YIN & YANG 400354 BACKING: AFIRMA HARDBACK TILE SIZE: 18" X 36" INSTALL: PARQUET								
CPT3 MFG: J & J REP: ERIK PEDERSON PATTERN: FLASH 1818 COLOR: ROJA 1723 BACKING: POLYSTER FELT CUSHION SIZE: 24" X 24" INSTALL: QUARTER TURN								

Specific Remarks

(SEE FINISH SCHEDULE FOR LOCATION)

- PAINT TO BE EPOXY.
- BASE AND UPPER CABINETS TO BE PL.1, COUNTERTOP, BACK AND
SIDE SPLASH TO BE SS.1
- INSTALL SHOWER CURTAIN, C1, DUAL CURTAIN REQUIRED AT ALL
SHOWER LOCATIONS: (1) FOR SHOWER & (1) FOR DRYING AREA.
- INSTALL ROLLER SHADES (RS1) ON EXTERIOR WINDOW.
- COUNTERTOP, BACK, AND SIDE SPLASHES TO BE SS.1.
- TRANSITION COUNTER TO BE STAINLESS STEEL, SEE
TRANSITION STRIPS.
- INSTALL SHOWER CURTAIN, C1.

Room Finish Tag Legend

ROOM # AND NAME	FLOOR FINISH	BASE FINISH	WALL FINISH	CEILING FINISH	REMARKS
		</			